


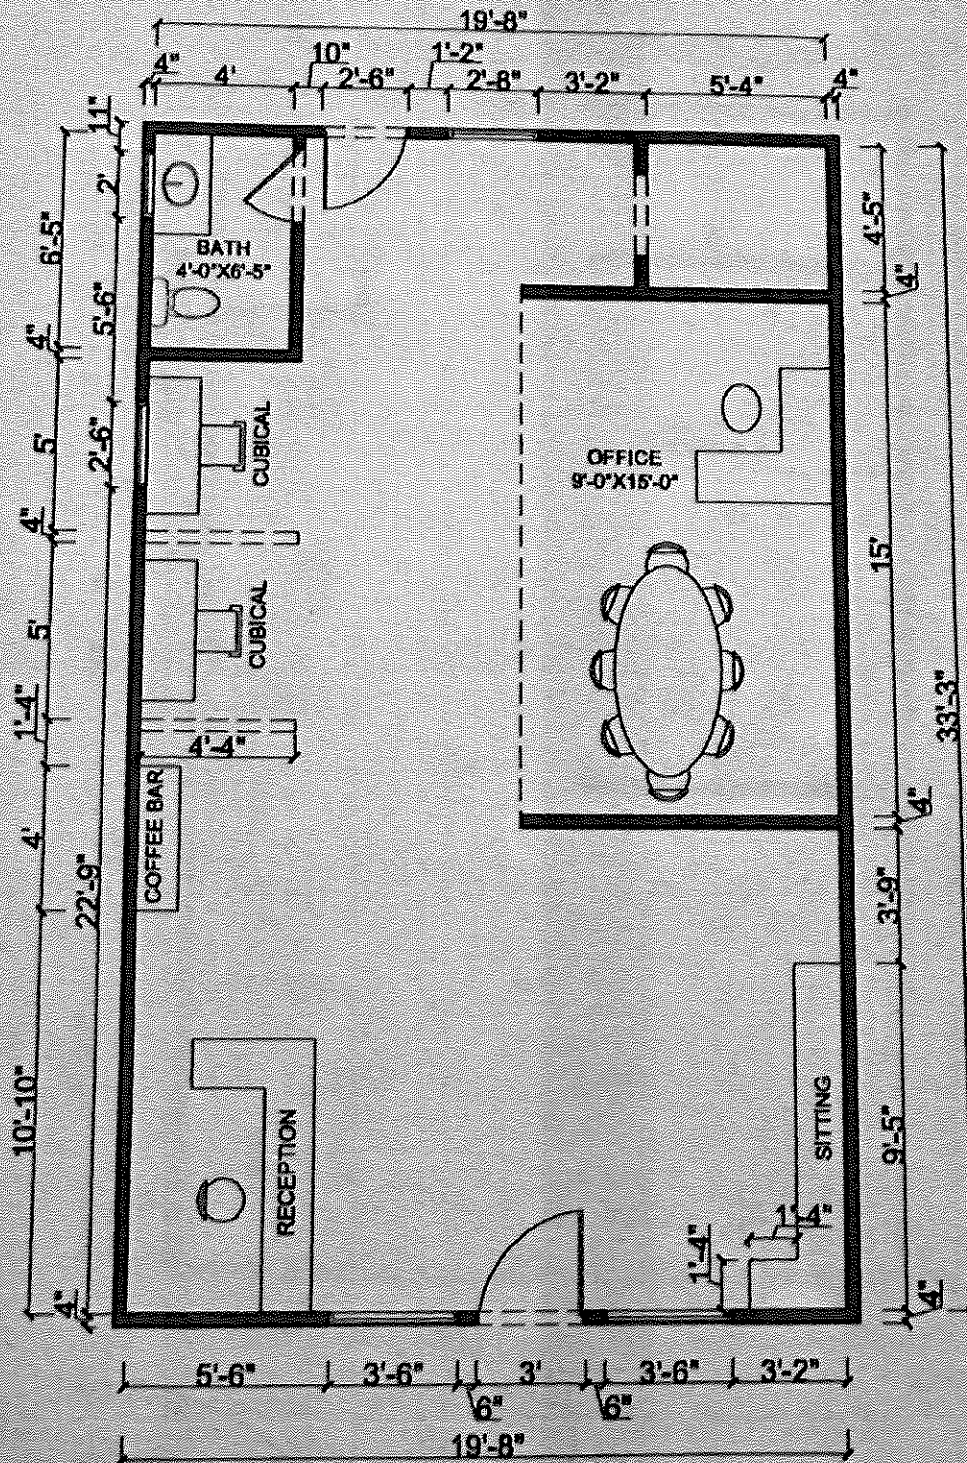

MAIN FLOOR PLAN

SCALE : 1/4"=1'-0"