A-9

COPYRIGHT © 2023 – DYNAMIC ENGINEERING CONSULTANTS, PC – ALL RIGHTS RESERVED

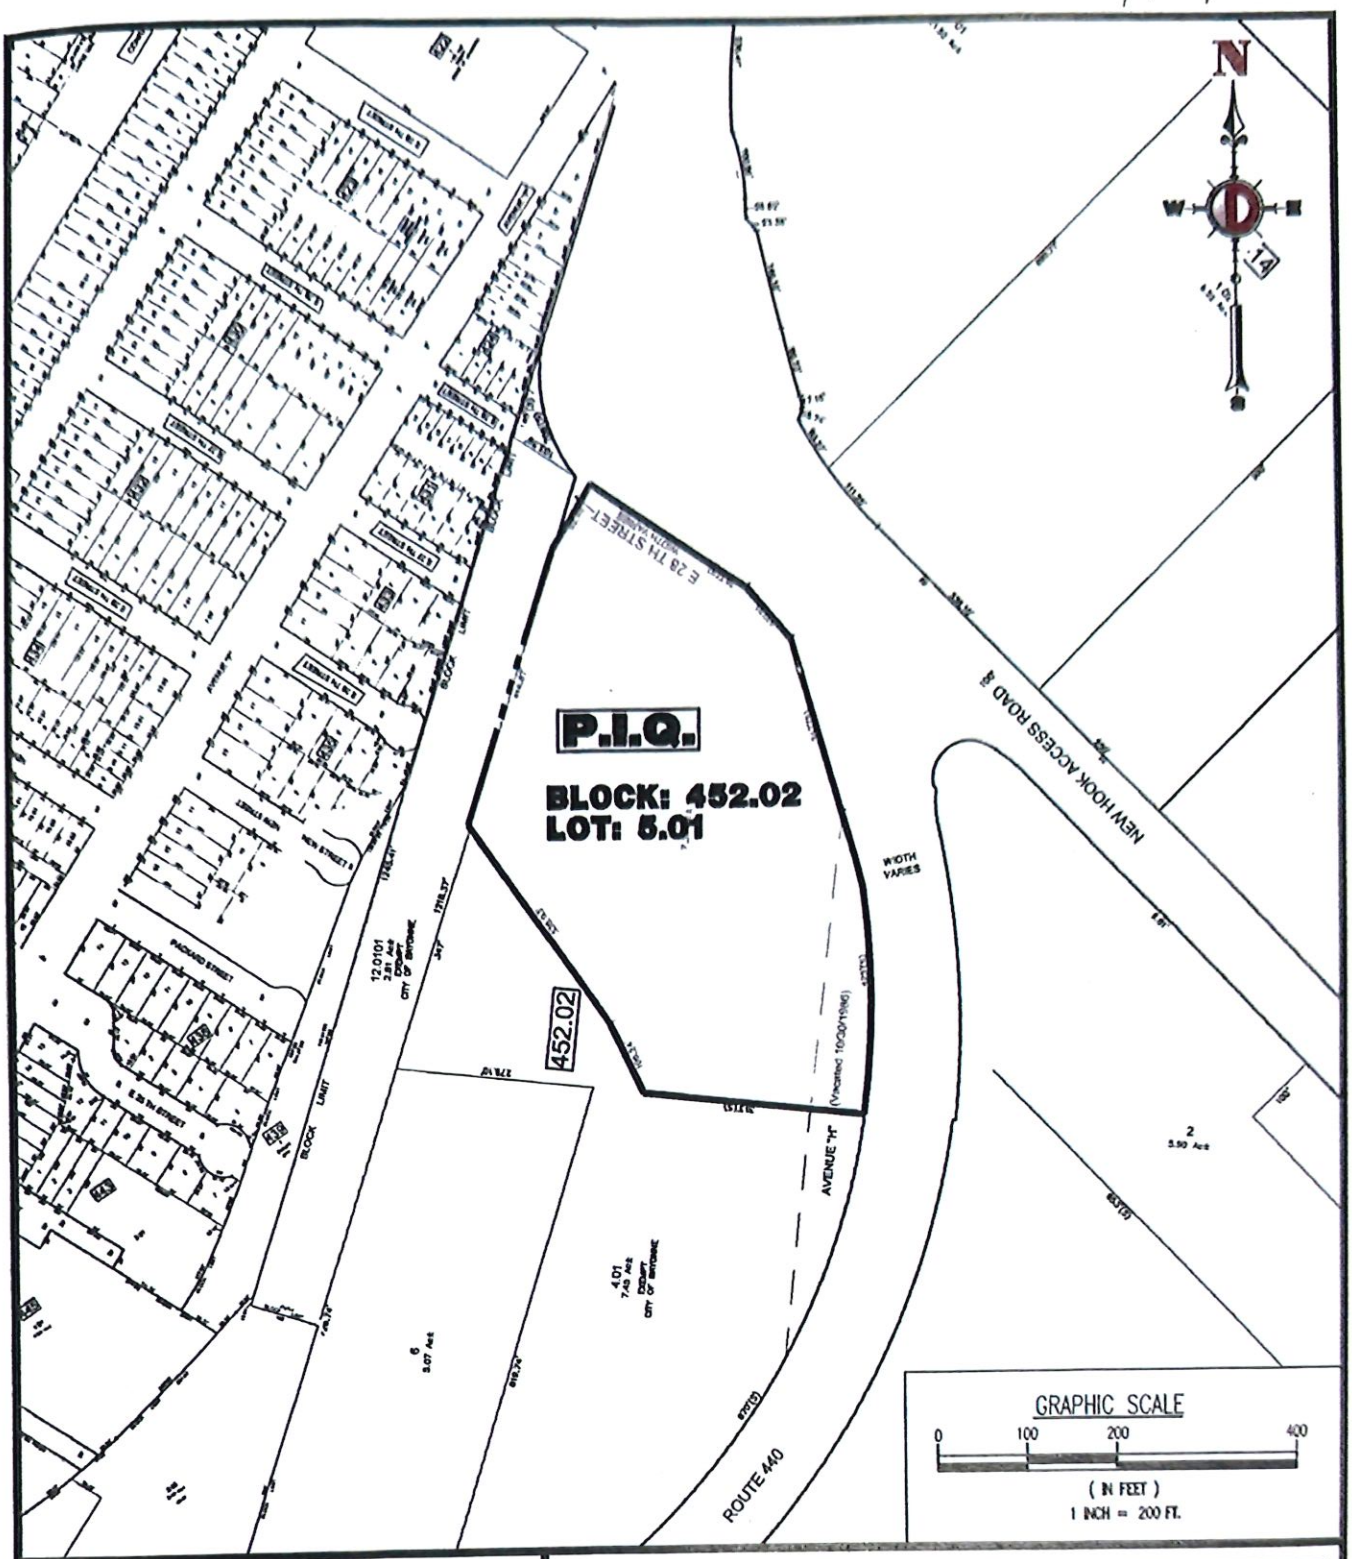

DYNAMIC ENGINEERING

50 Park Place - Mezzanine Level
Newark, NJ 07102
T. 973-755-7200
www.dynamicec.com

DRAWN BY:	CHECKED BY:	DATE:
ZJP	ANV	02/27/23

TITLE: **TAX MAP EXHIBIT**

PROJECT: **BLOCK 452.02 LOT 5.01, LLC**
PROPOSED COMMERCIAL PARKING FACILITIES
BLOCK 452.02, LOT 5.01
NEW HOOK ROAD & EAST 22ND STREET
CITY OF BAYONNE, HUDSON COUNTY, NEW JERSEY

SCALE: (H) 1"=200'
(V)

JOB No:
3783-22-01350

Plotted: 02/27/23 – 4:36 PM, By: zpercoskie
File: P:\DECPC PROJECTS\3783 MCR 54 Rt 440 LLC\22-01350 Bayonne\Dwg\Site Plans\d37832201350sk0.dwg, ----> TAX MAP

created on 10/20/2025

City of Bayonne - Map
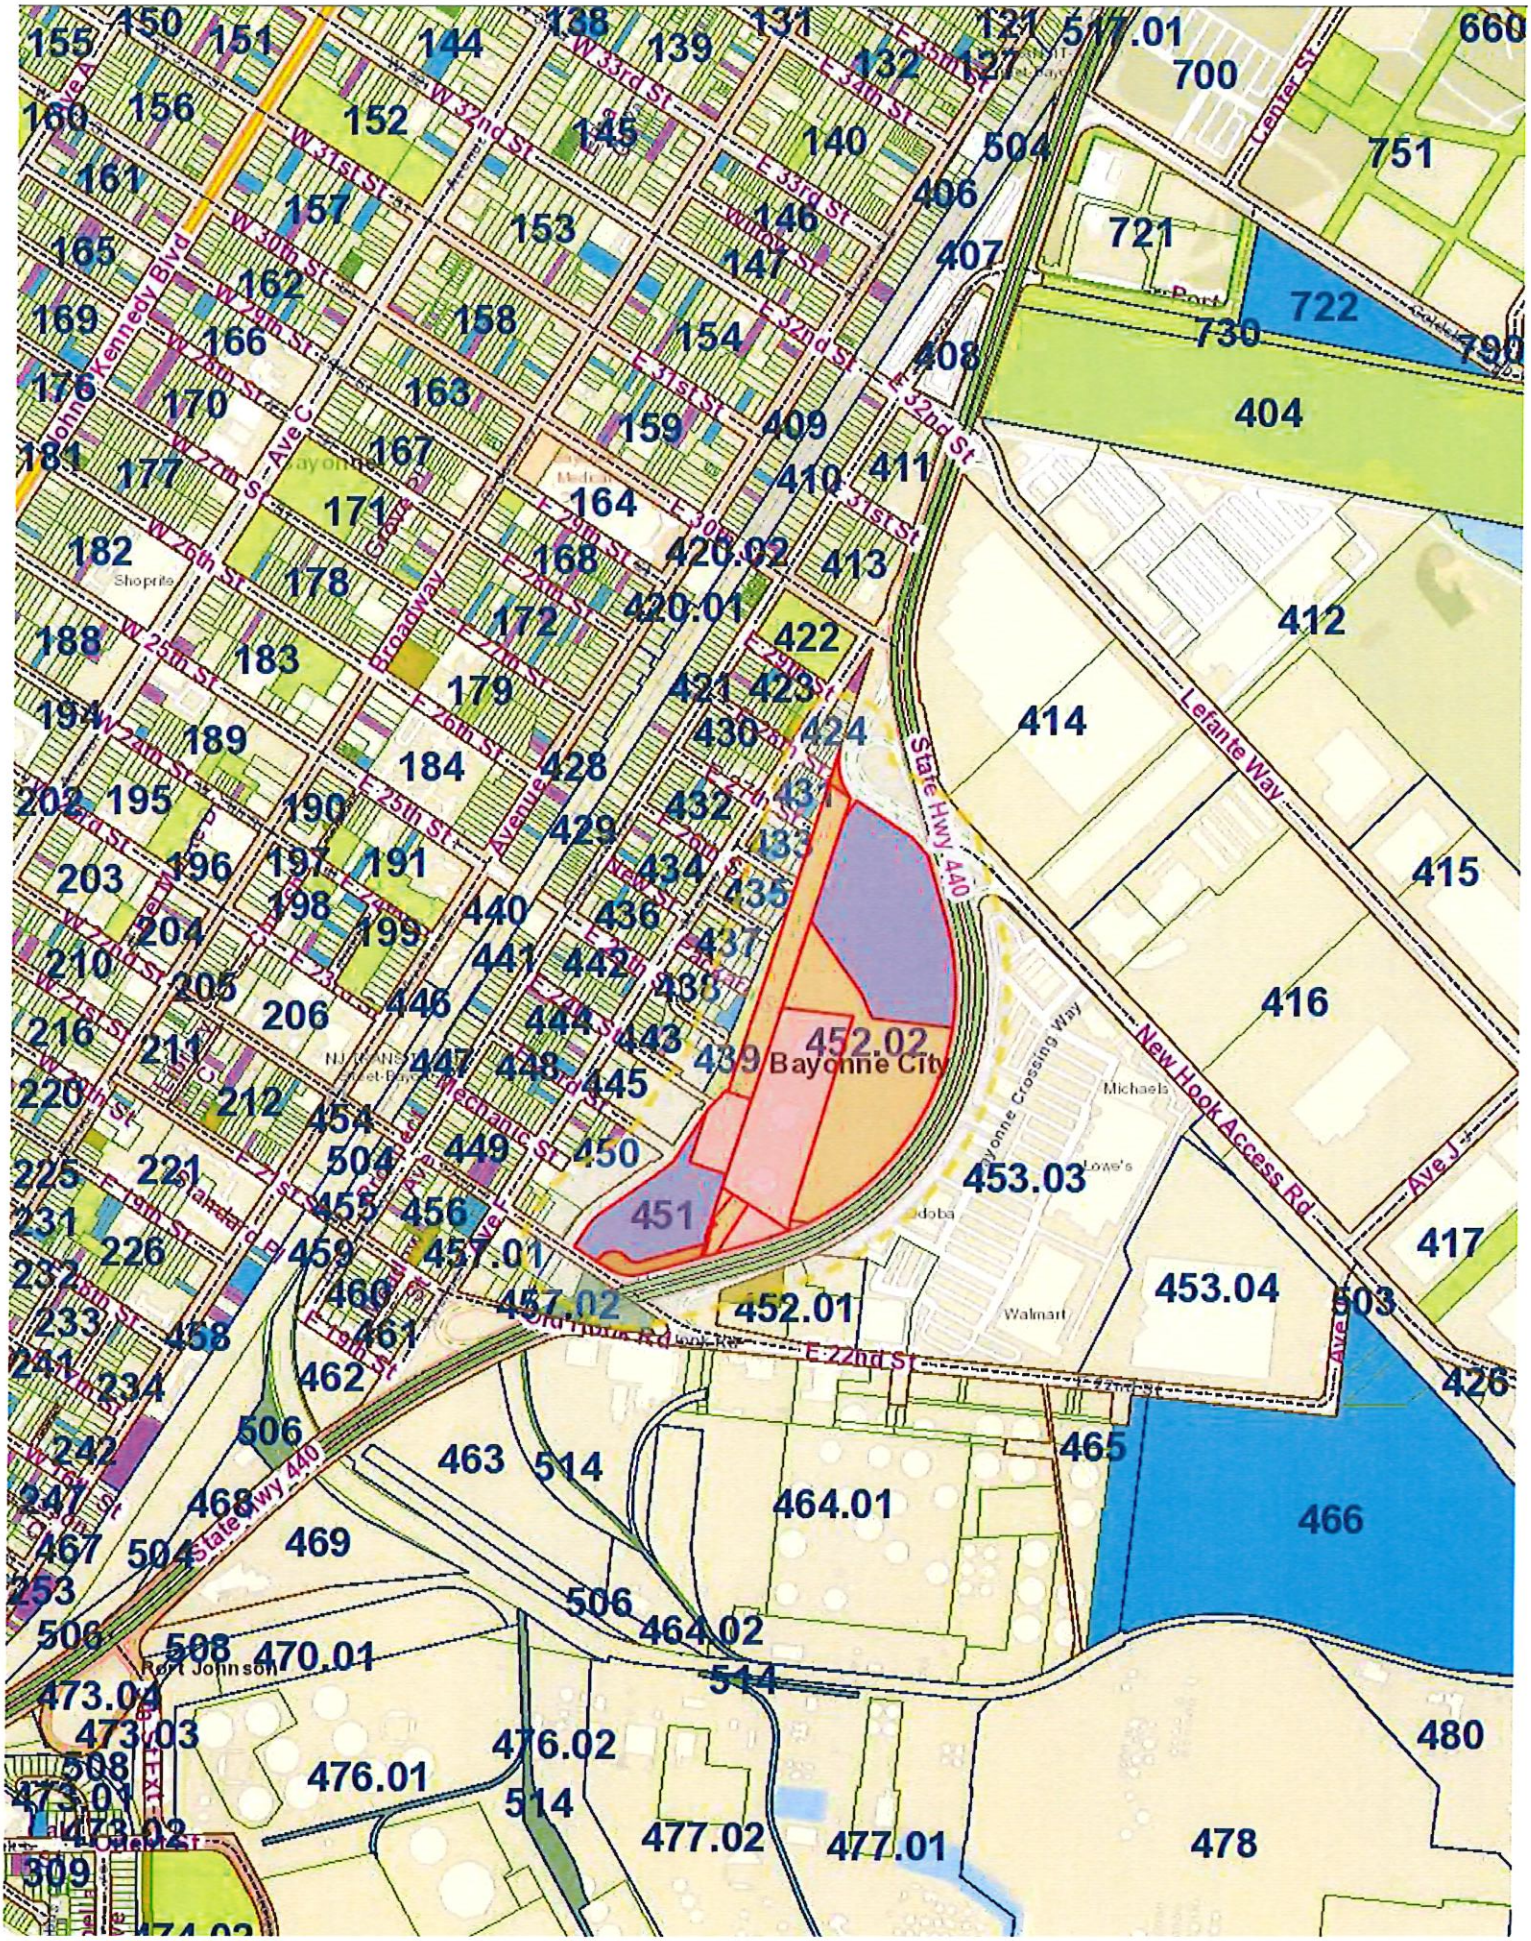
Buffer Report