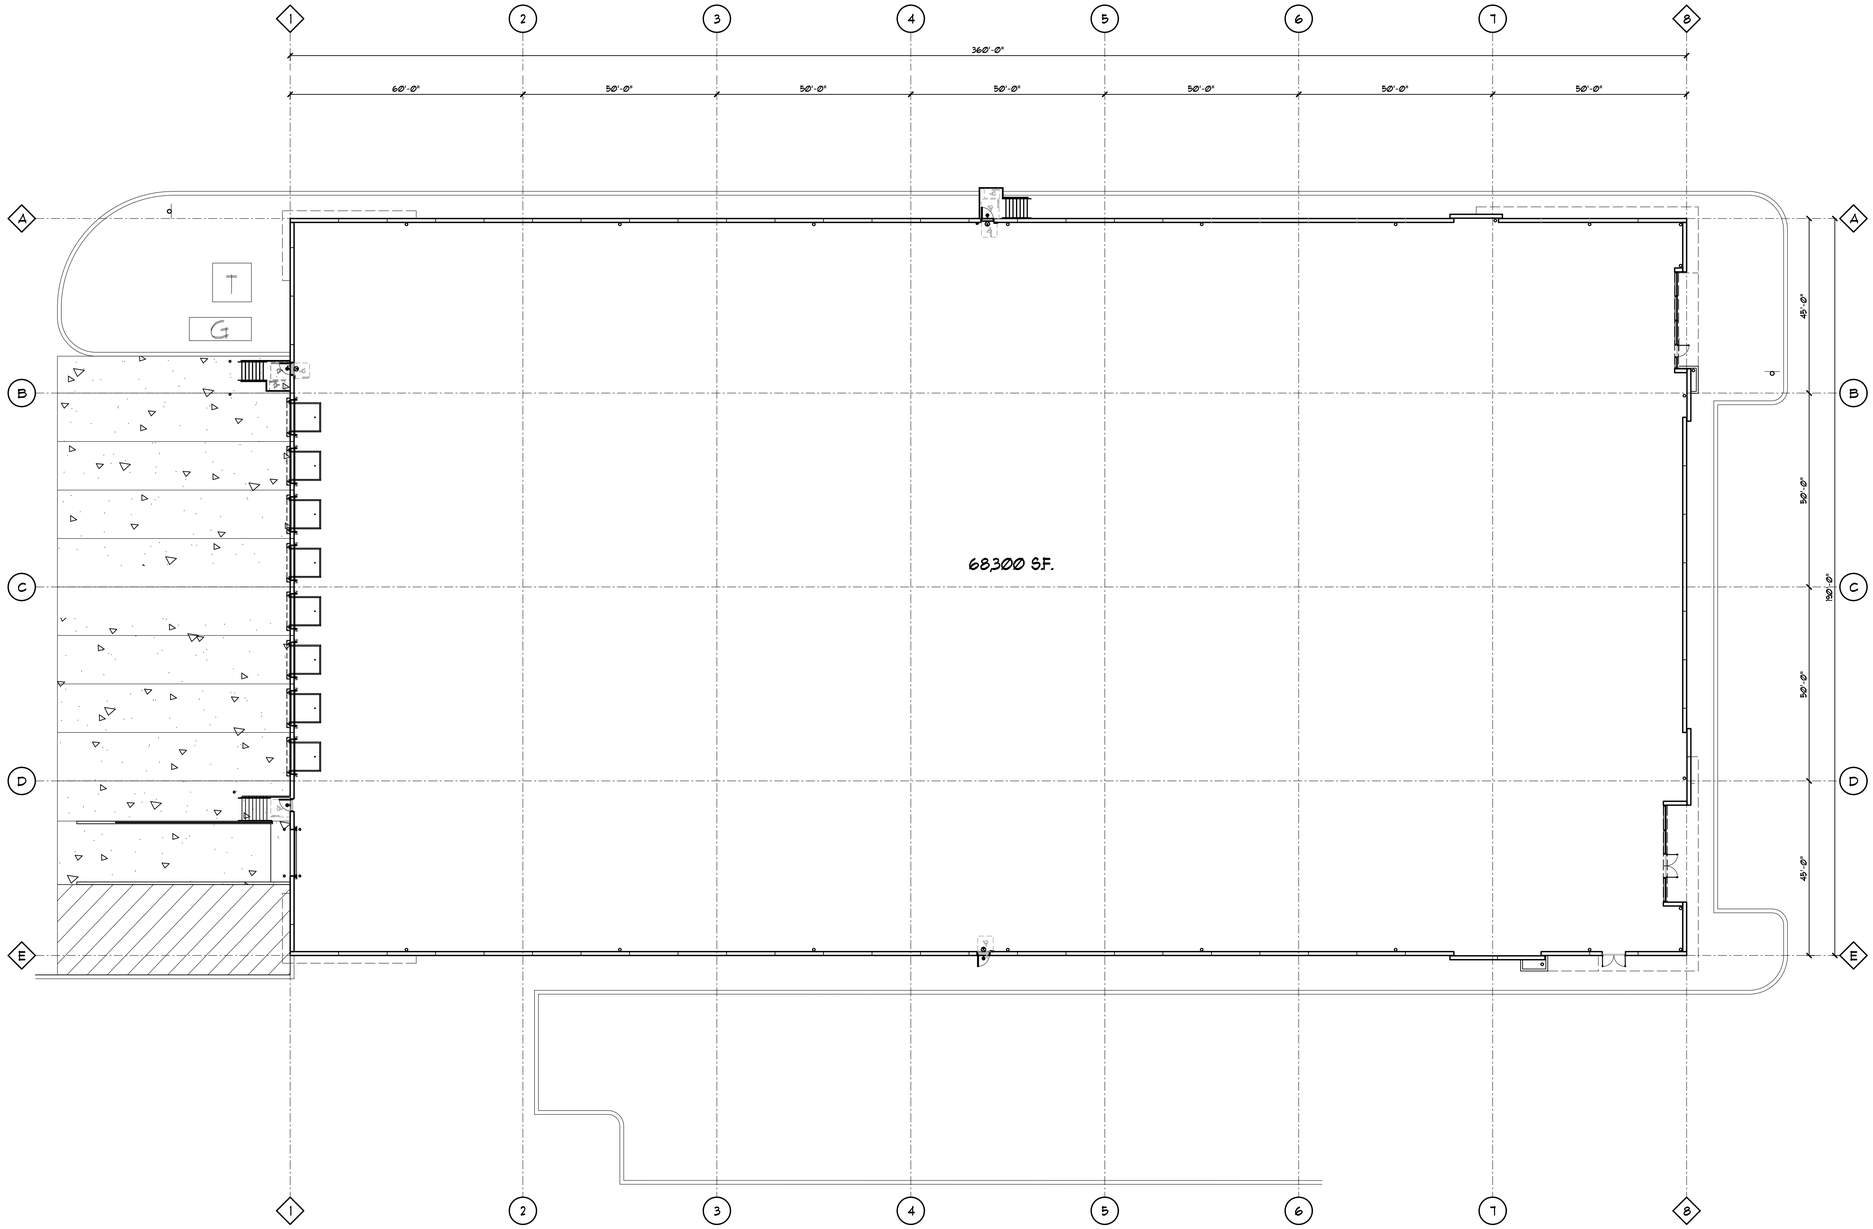

A PROPOSED FLEX BUILDING FLOOR PLAN

SCALE 1/16" = 1'-0"

NORTH

PLAN NORTH

0 16' 32' 64'

FORD & ASSOCIATES

1500 West First Avenue
Columbus, Ohio 43212
P: 614.488.6252
F: 614.488.9963

ARCHITECTS

SIXTH WAVE LOGISTICS PHASE II

NEW HOOK ROAD
BAYONNE, NEW JERSEY 07002

FOR

SIXTH WAVE DEVELOPMENT
69-71 NEW HOOK ROAD, BAYONNE, NEW JERSEY 07002

Copyright 2022. All Drawings are and shall remain the property of Ford & Associates Architects, Inc. and may not be used, duplicated, or altered without the written consent of the Architect.

STATE OF NEW JERSEY
MARK P. FORD
19107
LICENSED ARCHITECT

ISSUE	REVISION	DATE
TRC REVIEW		JULY 26, 2022
REVIEW		OCT. 20, 2022
PLANNING BOARD		DEC. 02, 2022

PROPOSED FLEX BUILDING FLOOR PLAN

FAA # 22044.00

A-101

SIXTH WAVE PHASE 2