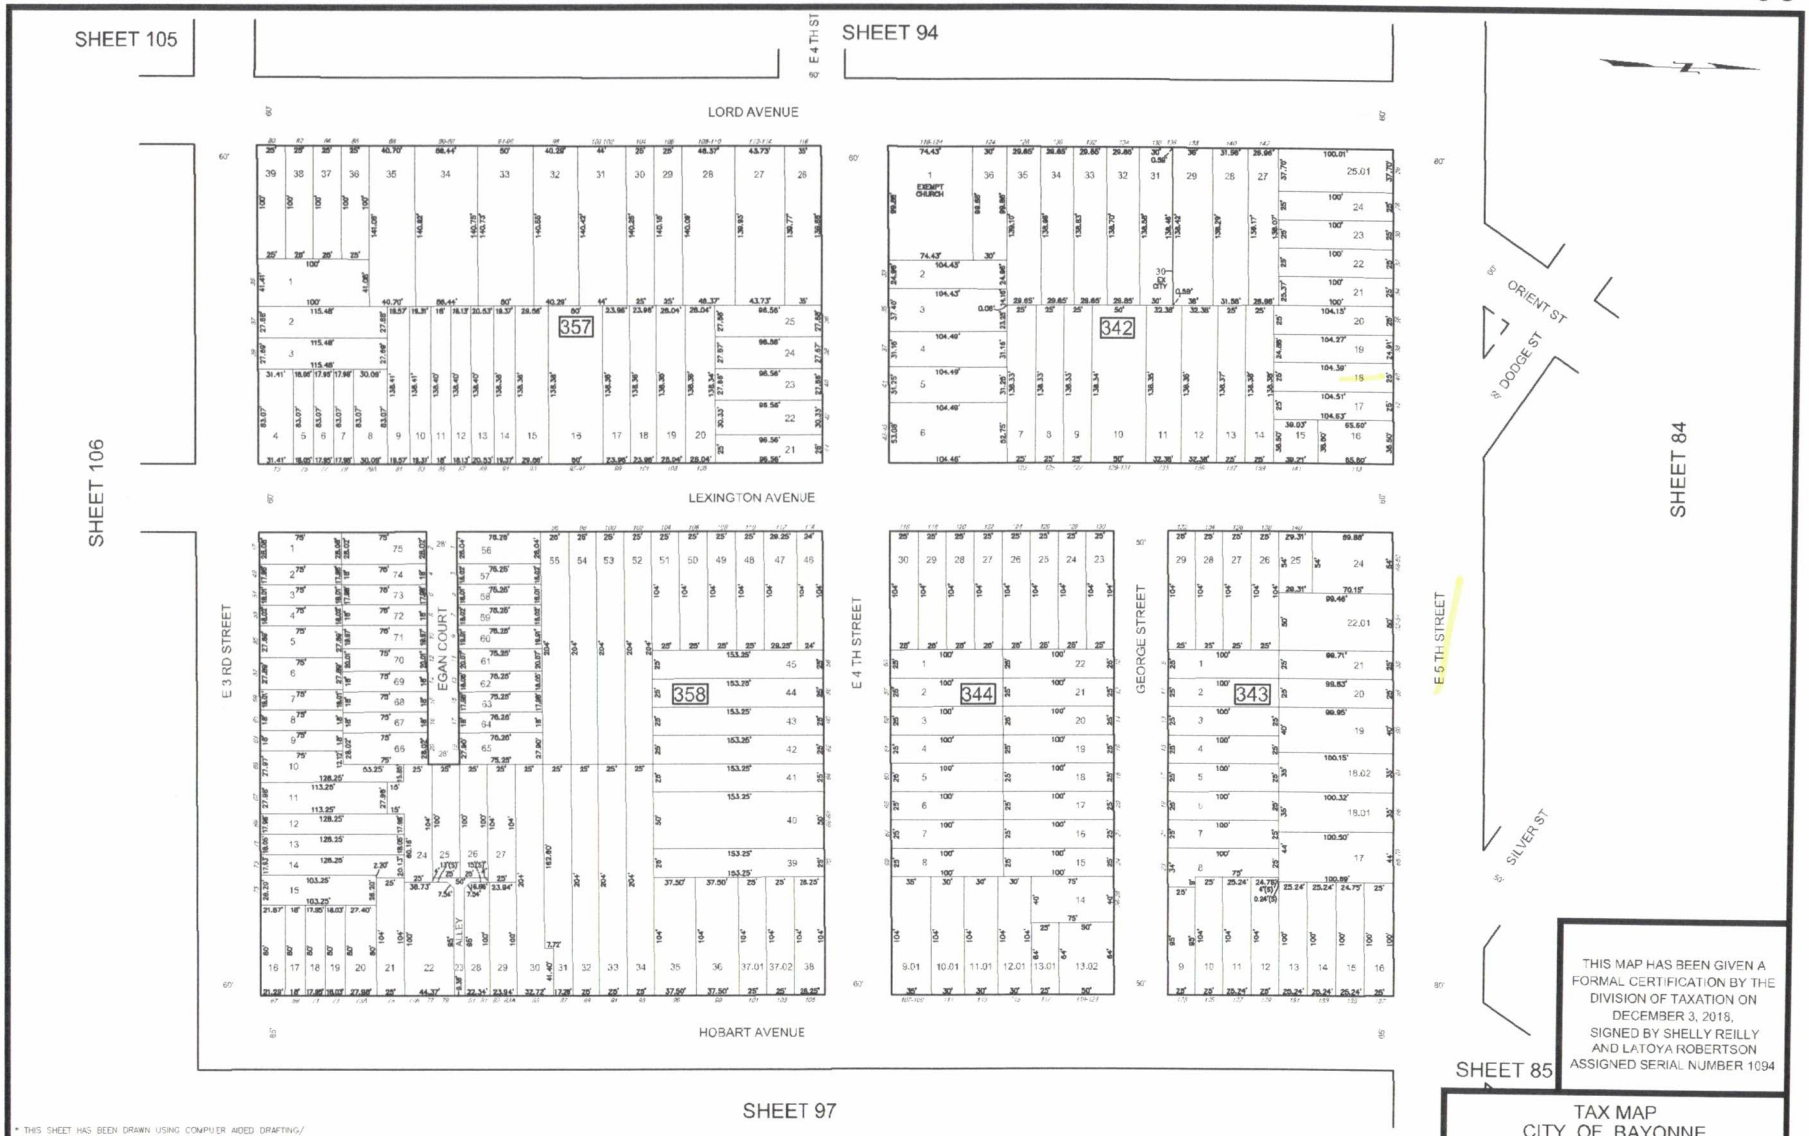

THIS MAP HAS BEEN GIVEN A FORMAL CERTIFICATION BY THE DIVISION OF TAXATION ON DECEMBER 3, 2015, SIGNED BY SHELLY REILLY AND LATOYA ROBERTSON ASSIGNED SERIAL NUMBER 1094

TAX MAP
CITY OF BAYONNE

HUDSON COUNTY
SCALE 1" = 50'

NEW JERSEY
DATE SEPTEMBER 2015

ED CLAY
LICENSED LAND SURVEYOR
NEW JERSEY LICENSE NO. 34642
370 WILLOW AVE.
HASBROUCK HEIGHTS, NEW JERSEY 07604
(201) 288-2220 (201) 288-2821

* THIS SHEET HAS BEEN DRAWN USING COMPUTER AIDED DRAFTING/ DESIGN (CAD/D) AND COORDINATE GEOMETRY (COGO)

REVISIONS				
DATE	BY	LIC.NO	BLOCK	LOT