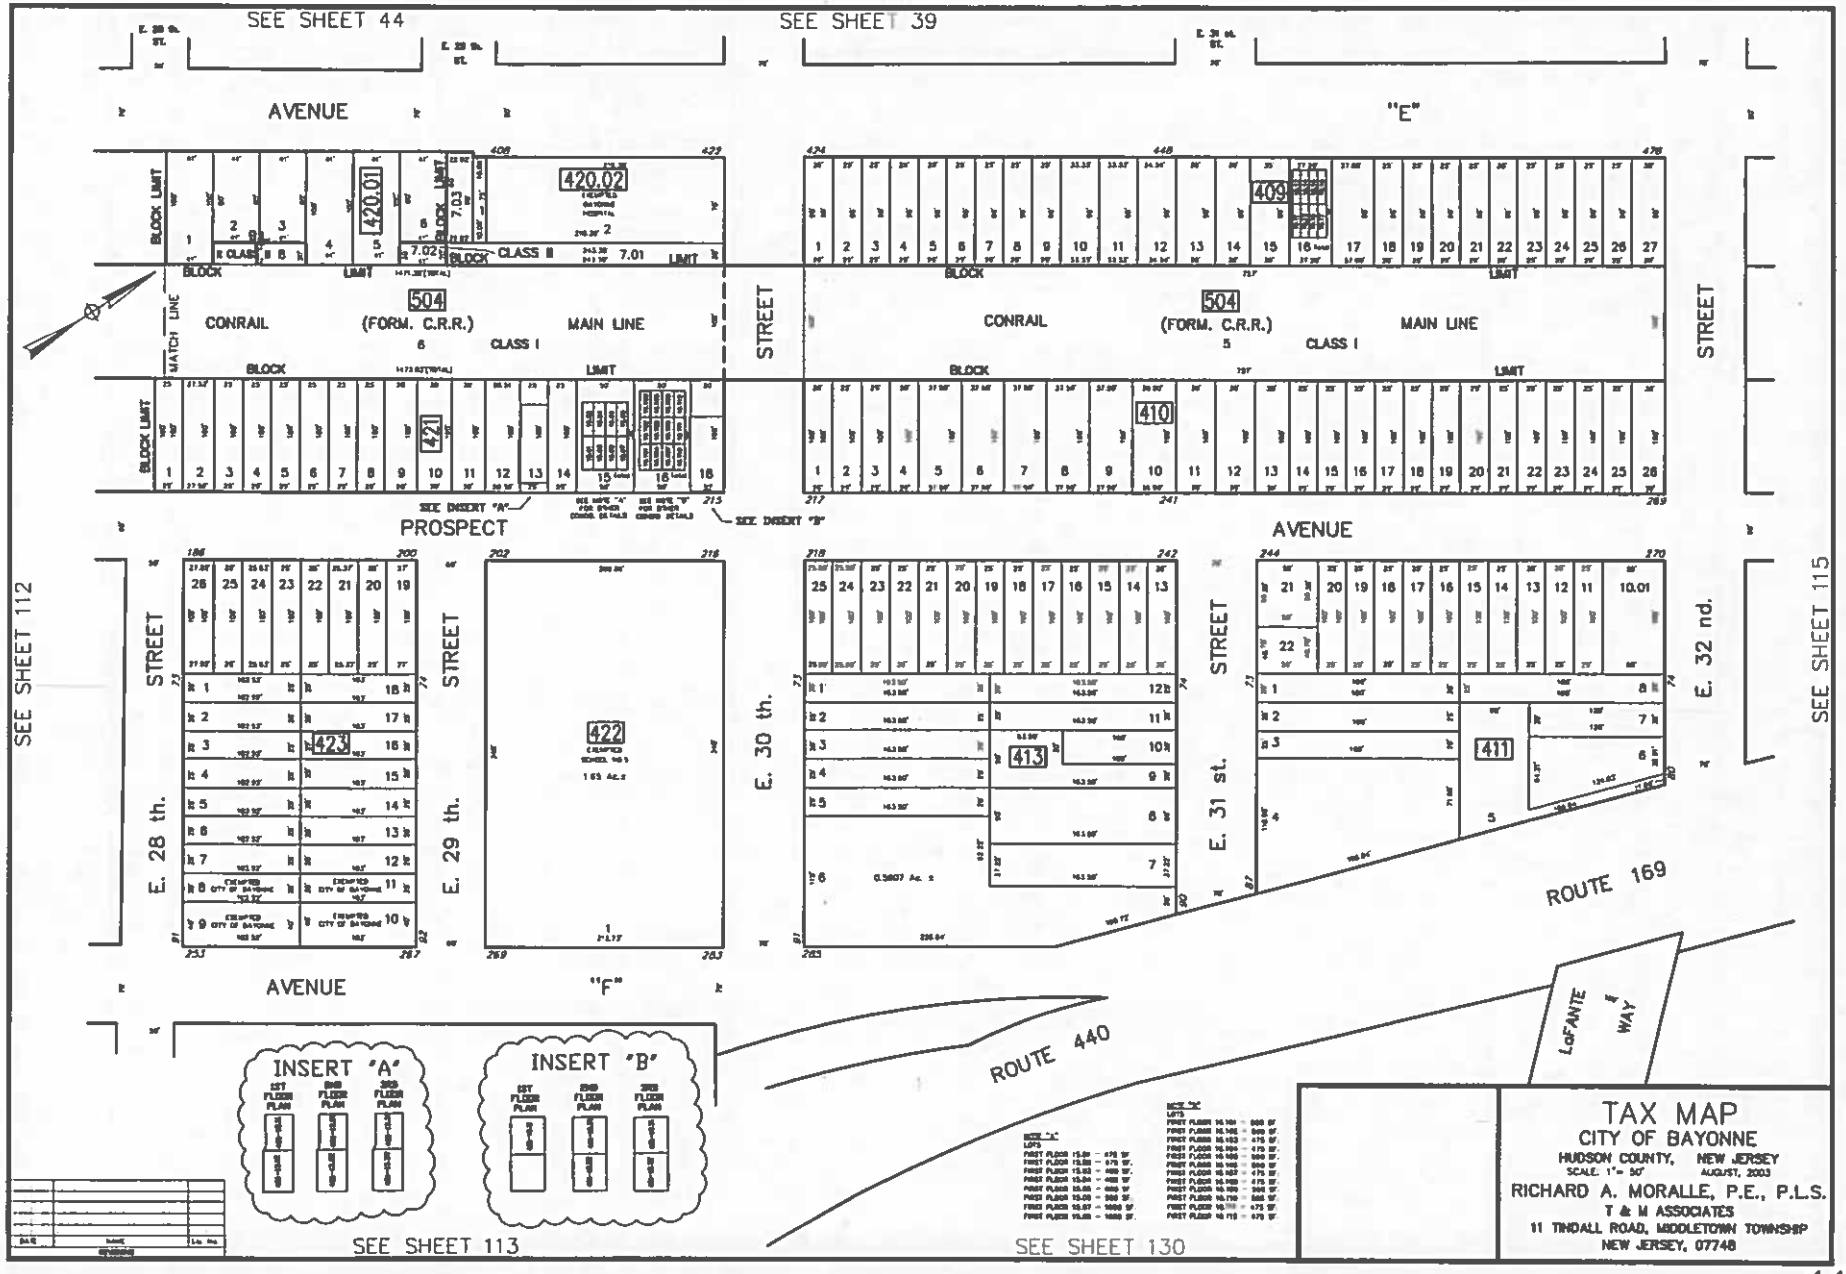
SEE SHEET 44
SEE SHEET 39
AVENUE
"E"
420.01
420.02
409
504
(FORM. C.R.R.)
CONRAIL
MAIN LINE
CLASS I
STREET
421
410
PROSPECT
AVENUE
SEE SHEET 112
SEE SHEET 115
E. 28 th.
E. 29 th.
E. 30 th.
E. 31 st.
E. 32 nd.
423
422
413
411
ROUTE 169
ROUTE 440
LAFAYETTE WAY
INSERT "A"
INSERT "B"
SEE SHEET 113
SEE SHEET 130
TAX MAP
CITY OF BAYONNE
HUDSON COUNTY, NEW JERSEY
SCALE: 1" = 50'
AUGUST, 2003
RICHARD A. MORALLE, P.E., P.L.S.
T & M ASSOCIATES
11 TINDALL ROAD, MIDDLETOWN TOWNSHIP
NEW JERSEY, 07748