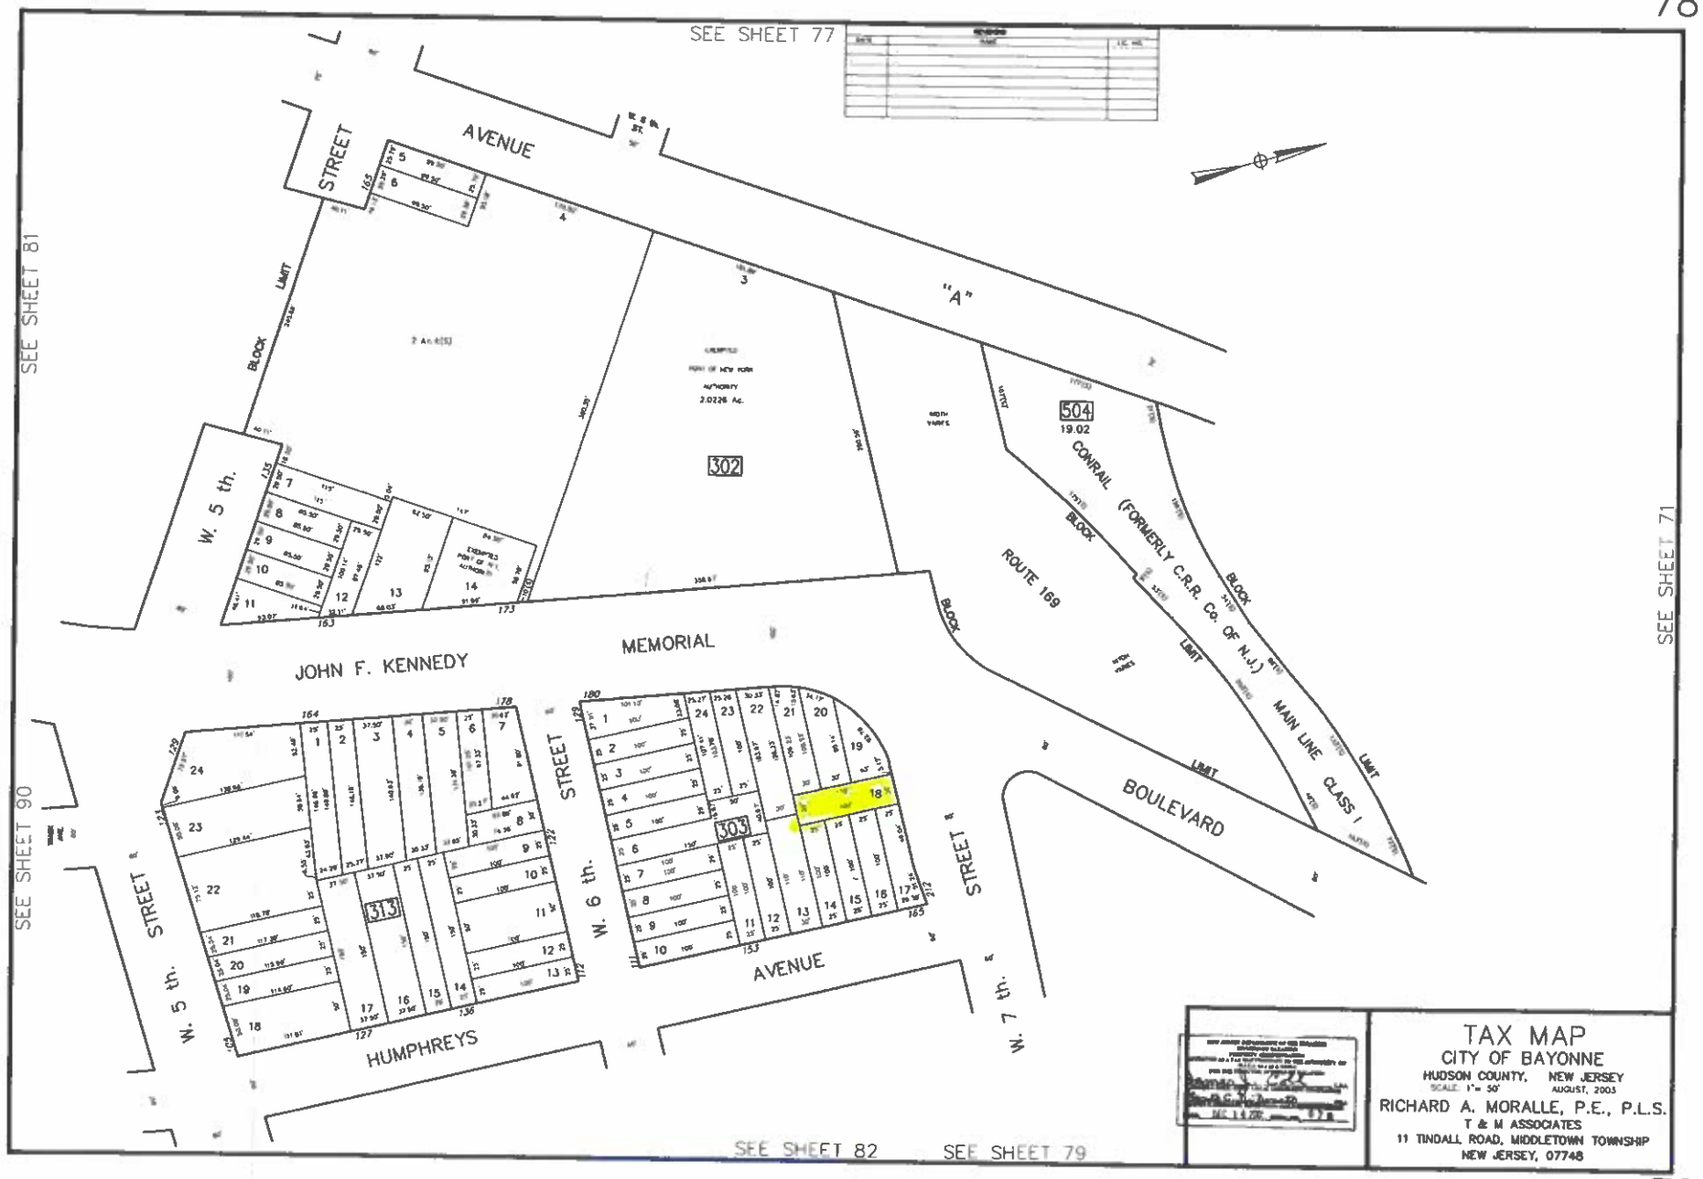
SEE SHEET 77
SEE SHEET 81
SEE SHEET 90
SEE SHEET 71
SEE SHEET 82
SEE SHEET 79
STREET
AVENUE
"A"
BLOCK
LIMIT
W. 5 th.
W. 6 th.
W. 7 th.
JOHN F. KENNEDY
MEMORIAL
BOULEVARD
HUMPHREYS
ROUTE 169
CONRAIL (FORMERLY C.R.R. Co. OF N.J.)
MAIN LINE CLASS I
302
303
313
504
19.02
2.0228 Ac.
TAX MAP
CITY OF BAYONNE
HUDSON COUNTY, NEW JERSEY
SCALE 1"= 50'
AUGUST, 2003
RICHARD A. MORALLE, P.E., P.L.S.
T & M ASSOCIATES
11 TINDALL ROAD, MIDDLETOWN TOWNSHIP
NEW JERSEY, 07748