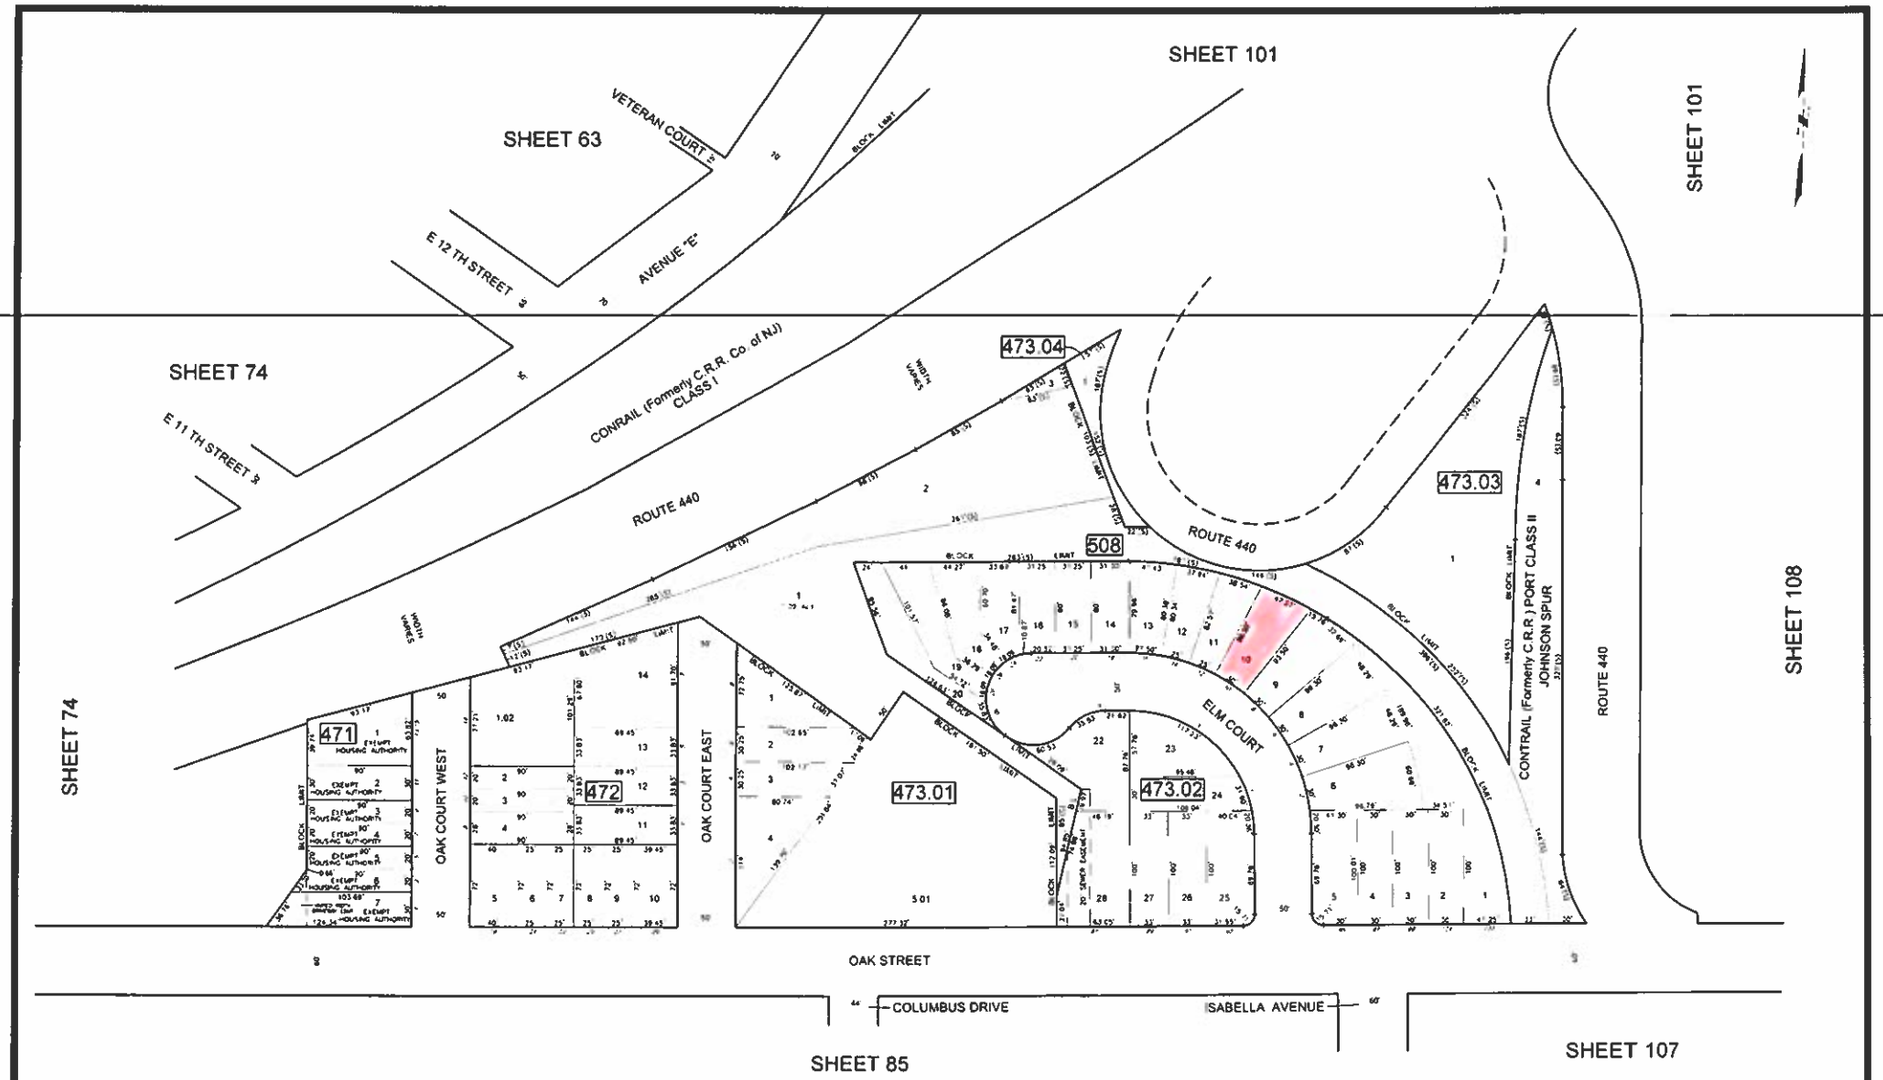


THIS SHEET WAS DRAWN USING COMPUTER AIDED DRAFTING/ DESIGN (CADD) AND COORDINATE GEOMETRY (COGO).

| REVISIONS | | | | |
|---|---|---|---|---|
| DATE | BY | LIC.NO | BLOCK | LOT |
| | | | | |

THIS MAP HAS BEEN GIVEN A FORMAL CERTIFICATION BY THE DIVISION OF TAXATION ON DECEMBER 3, 2018, SIGNED BY SHELLY REILLY AND LATOYA ROBERTSON ASSIGNED SERIAL NUMBER 1094

TAX MAP
CITY OF BAYONNE

ED CLAY
LICENSED LAND SURVEYOR
NEW JERSEY LICENSE NO. 34842
315 BELLEVUE AVE
HAMMONTON NEW JERSEY 08037
COM 7609479300