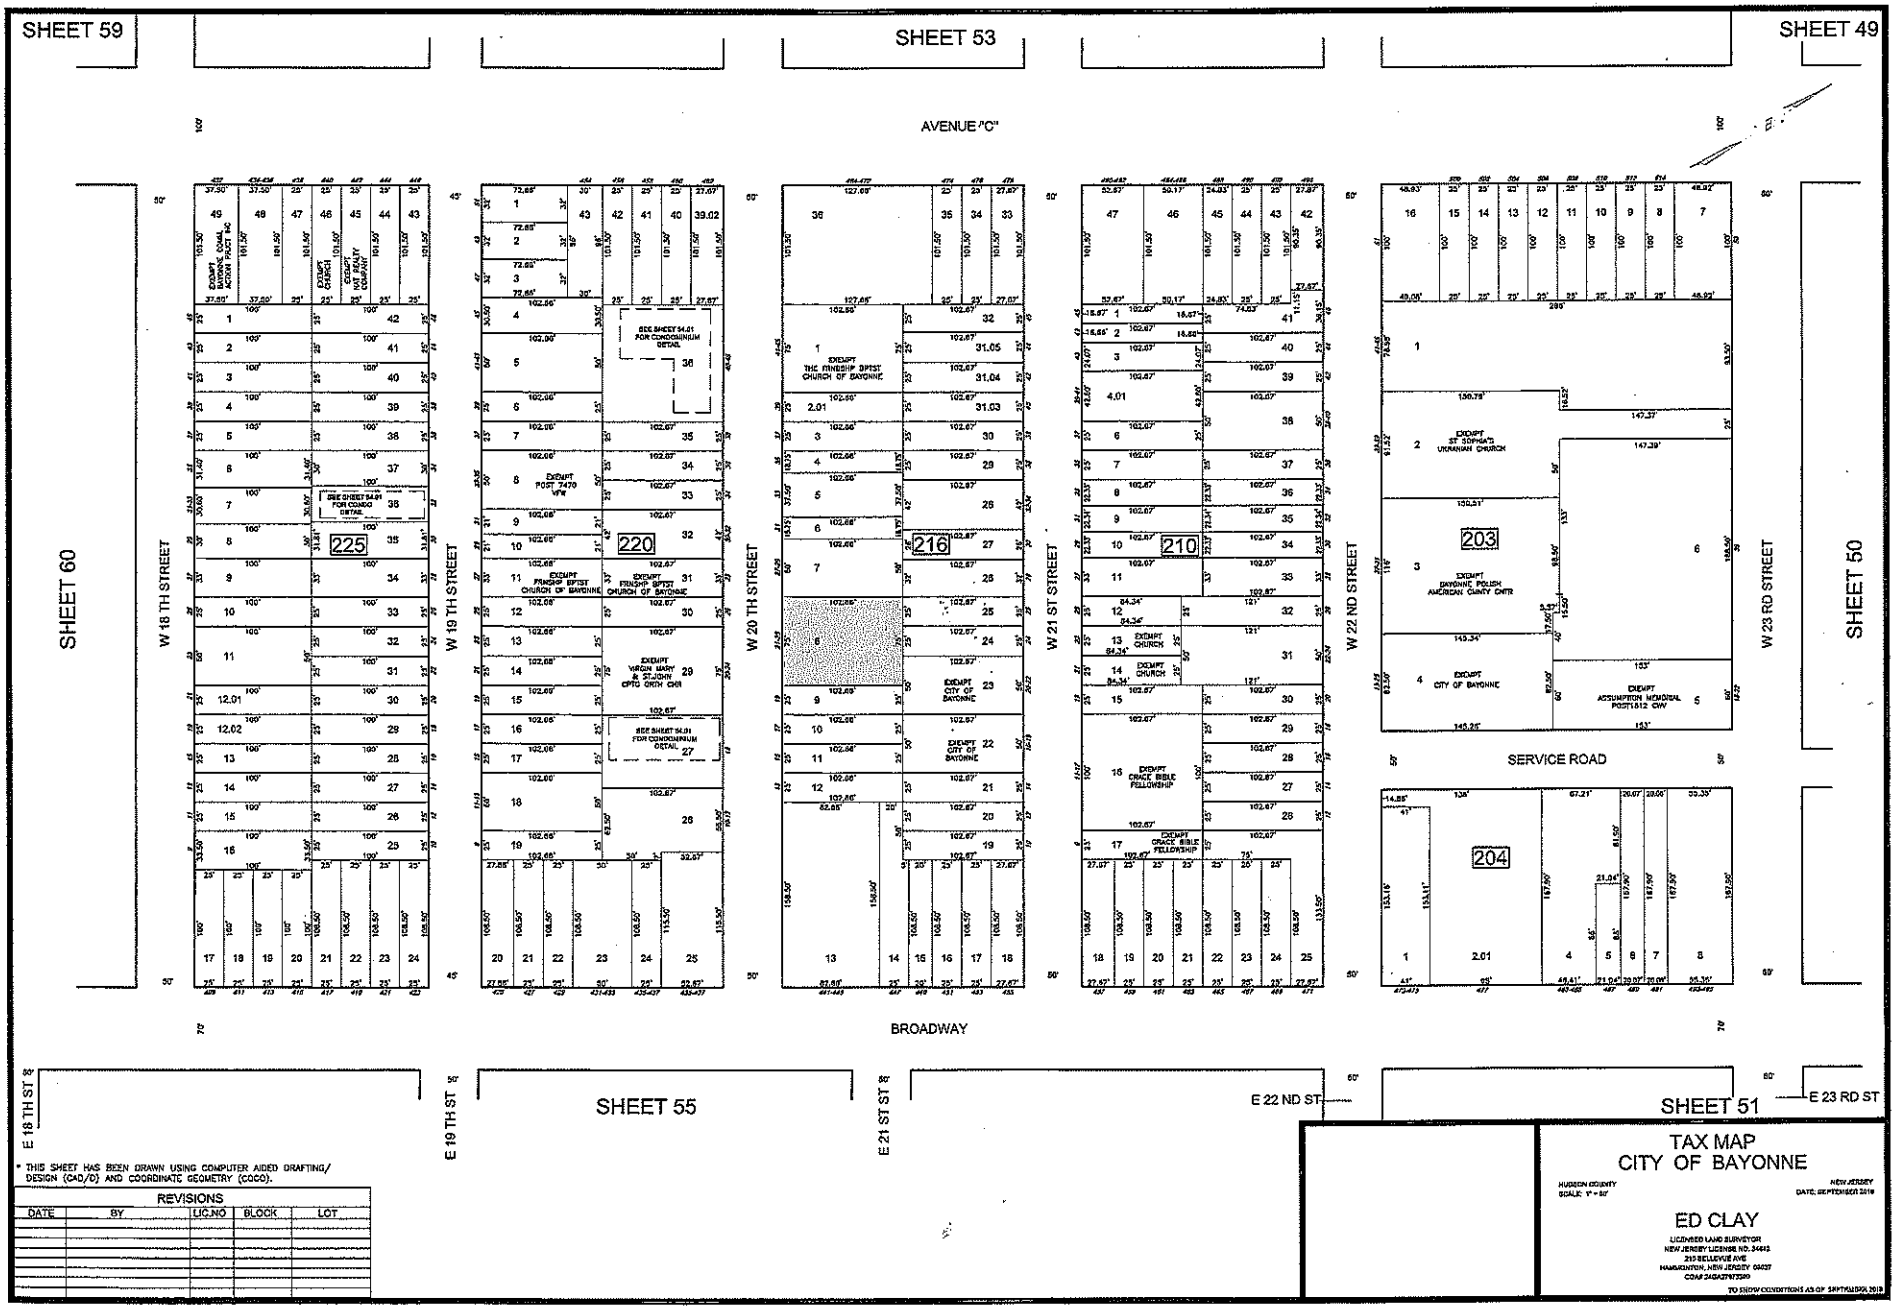

* THIS SHEET HAS BEEN DRAWN USING COMPUTER AIDED DRAFTING/ DESIGN (CAD/D) AND COORDINATE GEOMETRY (COCO).

REVISIONS				
DATE	BY	LIC.NO	BLOCK	LOT

TAX MAP
CITY OF BAYONNE

HUDSON COUNTY NEW JERSEY
SCALE: 1" = 50' DATE: SEPTEMBER 2019

ED CLAY
LICENSED LAND SURVEYOR
NEW JERSEY LICENSE NO. 24441
215 BELLEVUE AVE
HAMMONTON, NEW JERSEY 08037
COM 2404270309

TO SHOW CONDITIONS AS OF SEPTEMBER 2019

Exhibit - A-11
Goodman Lofts LLC
Z-20-008
(12-21-2020- AKl)